## WALL LEGEND:

- 2 X 6 LOAD BEARING WALL (L.B.W.) @ 16" O.C. / 1/2" DW E.S.
- 2 X 4 INTERIOR PARTITION WALL @ 16" O.C. / 1/2" DW E.S.
- 2 X 6 @ 16" O.C. EXT. WALL C/W BRICK VENEER & R24 BATTS INSULATATION / 1/2" DW
- 2 X 6 @ 16" O.C. EXT. WALL C/W SIDING & R24 BATTS INSULATATION / 1/2" DW

**REVISED**
7:18 pm, May 12, 2011

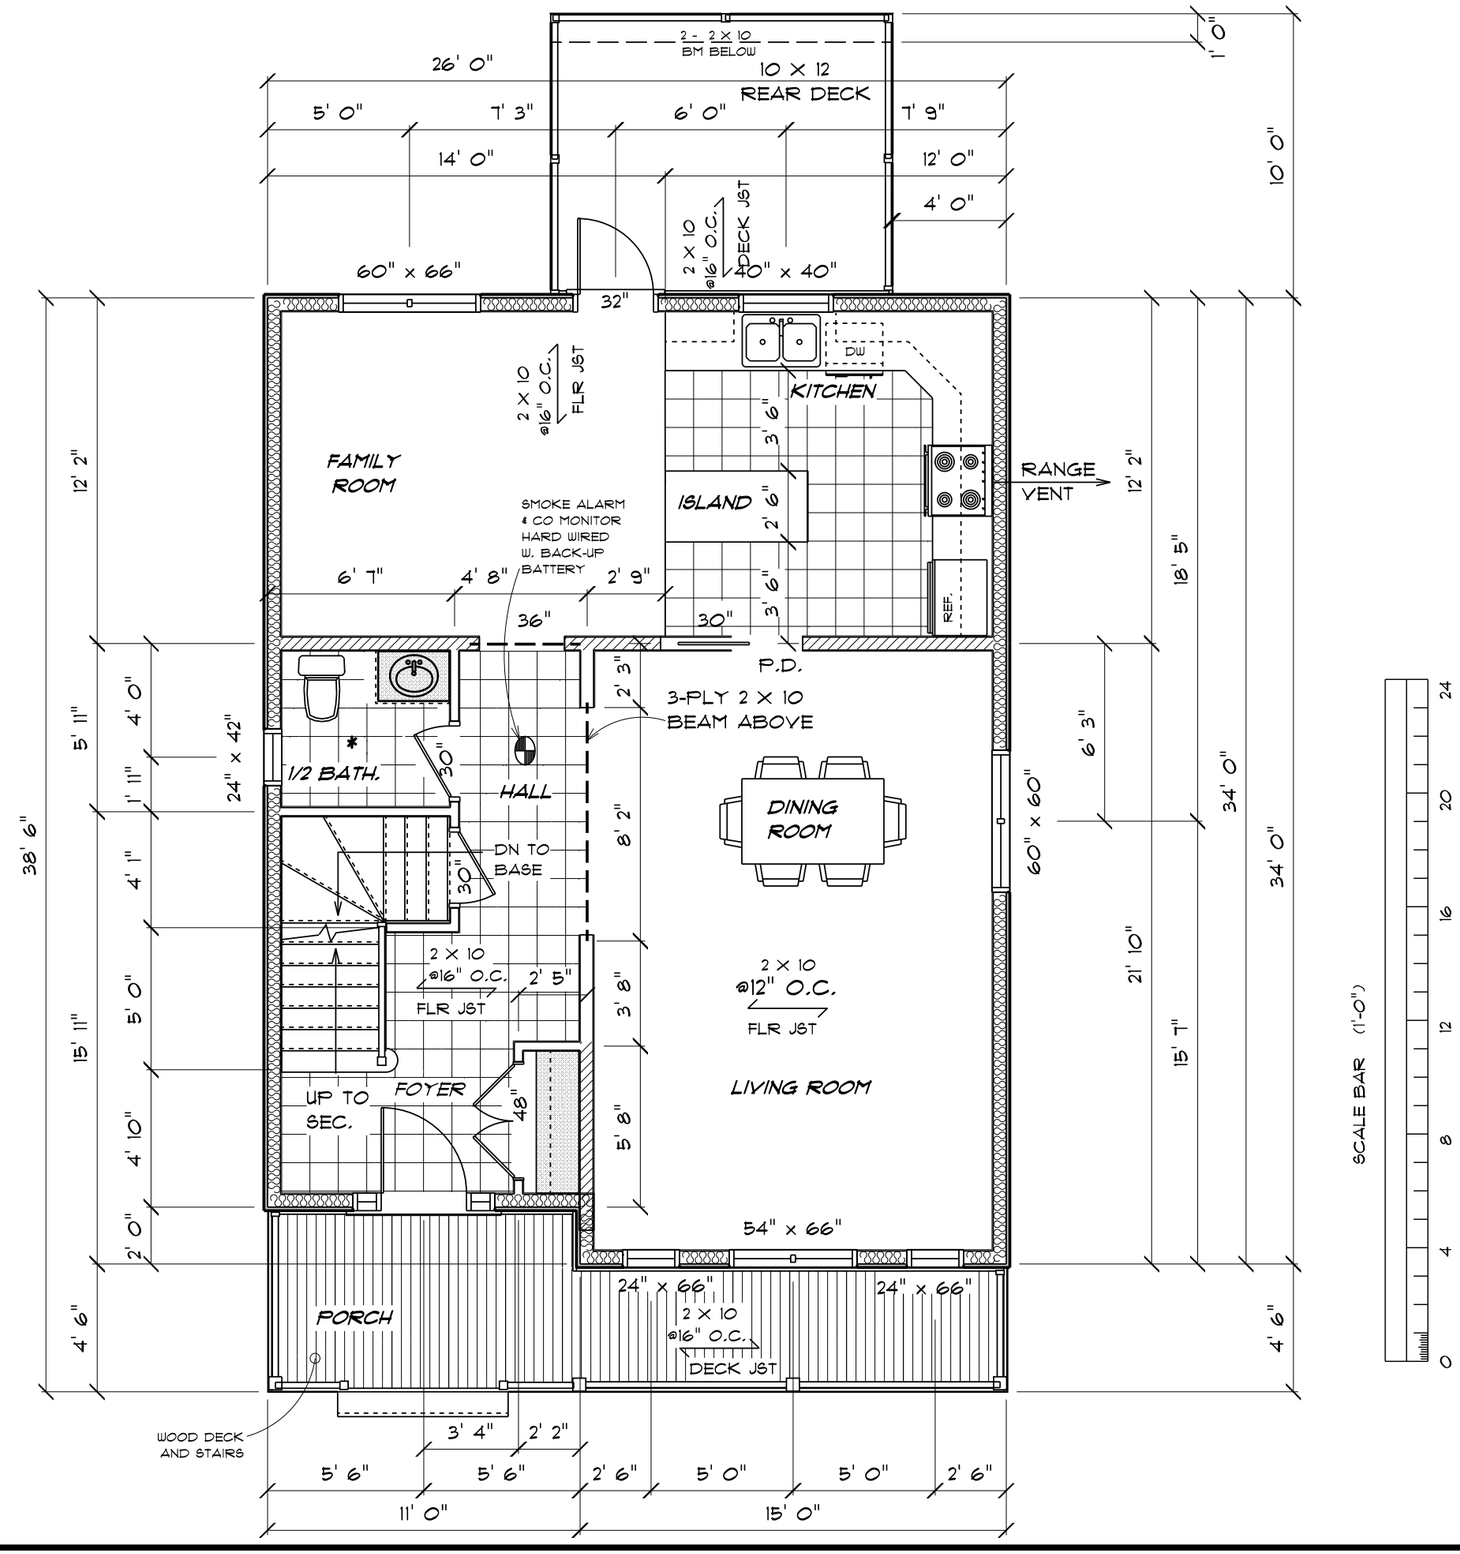


TREADS & RISERS OMITTED FOR CLARITY

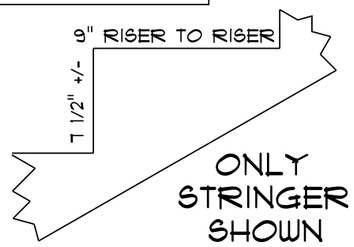


STAIR STRINGER DETAIL

## GENERAL NOTES:

- This building is to be constructed in accordance with current local and national building codes and bylaws.
- Building Contractor is responsible for determining all structural component sizes.
- Great care has been taken in the production of these plans however errors or ommissions may occur. Precision C.A.D.D. will not be held responsible for any such errors, ommissions, etc.
- Special Drawings and approvals to suit municipal bylaws remain the reponsibility of the owner and/or builder.
- Construction site conditions may cause variations in grade elevations, window sizing and placement, & of exterior stairs and placement of mechanical appliances.
- These plans are the exclusive property of Precision C.A.D.D. and may not be reproduced or used in any form without written consent of Precision C.A.D.D.. Reproduction or resale of these plans is strictly prohibited.

USE 3-PLY 2 x 10 FOR ALL L.B.W. @ SMALL OPENINGS (HEADERS) TYP. U.N.O.

* INSTALL AN EXHAUST FAN IN ALL BATHROOMS & VENT TO OUTSIDE

| | | |
|---|---|---|
| | | |
| A | 1ST ISSUE | MAY/12/2011 |
| REV: | DESCRIPTION: | DATE: |


LOUISBURG HOME CONSTRUCTION LIMITED

OFFICE: (902)-443-8822
FAX: (902)-443-8840
WEBSITE: WWW.LOUISBURGHOMES.CA
E-MAIL: contact@louisburghomes.ca

PRECISION C.A.D.D. SERVICES
Wayne Langille, C.E.T.
PHONE: (902) 489-1160
FAX: (902) 252-2457
E-MAIL: precisioncadd@eastlink.ca


## FLOOR AREAS:

TOTAL Area: 862 sq. ft.

## MAIN FLR. PLAN

SCALE: 3/16"=1'-0"

LOT #: 216

DRAWN BY: W.M.L. (CET)

LOCATION: SUNSET DR. LWR. SACKVILLE NOVA SCOTIA

SHT: 6 OF 9

REV: A-6